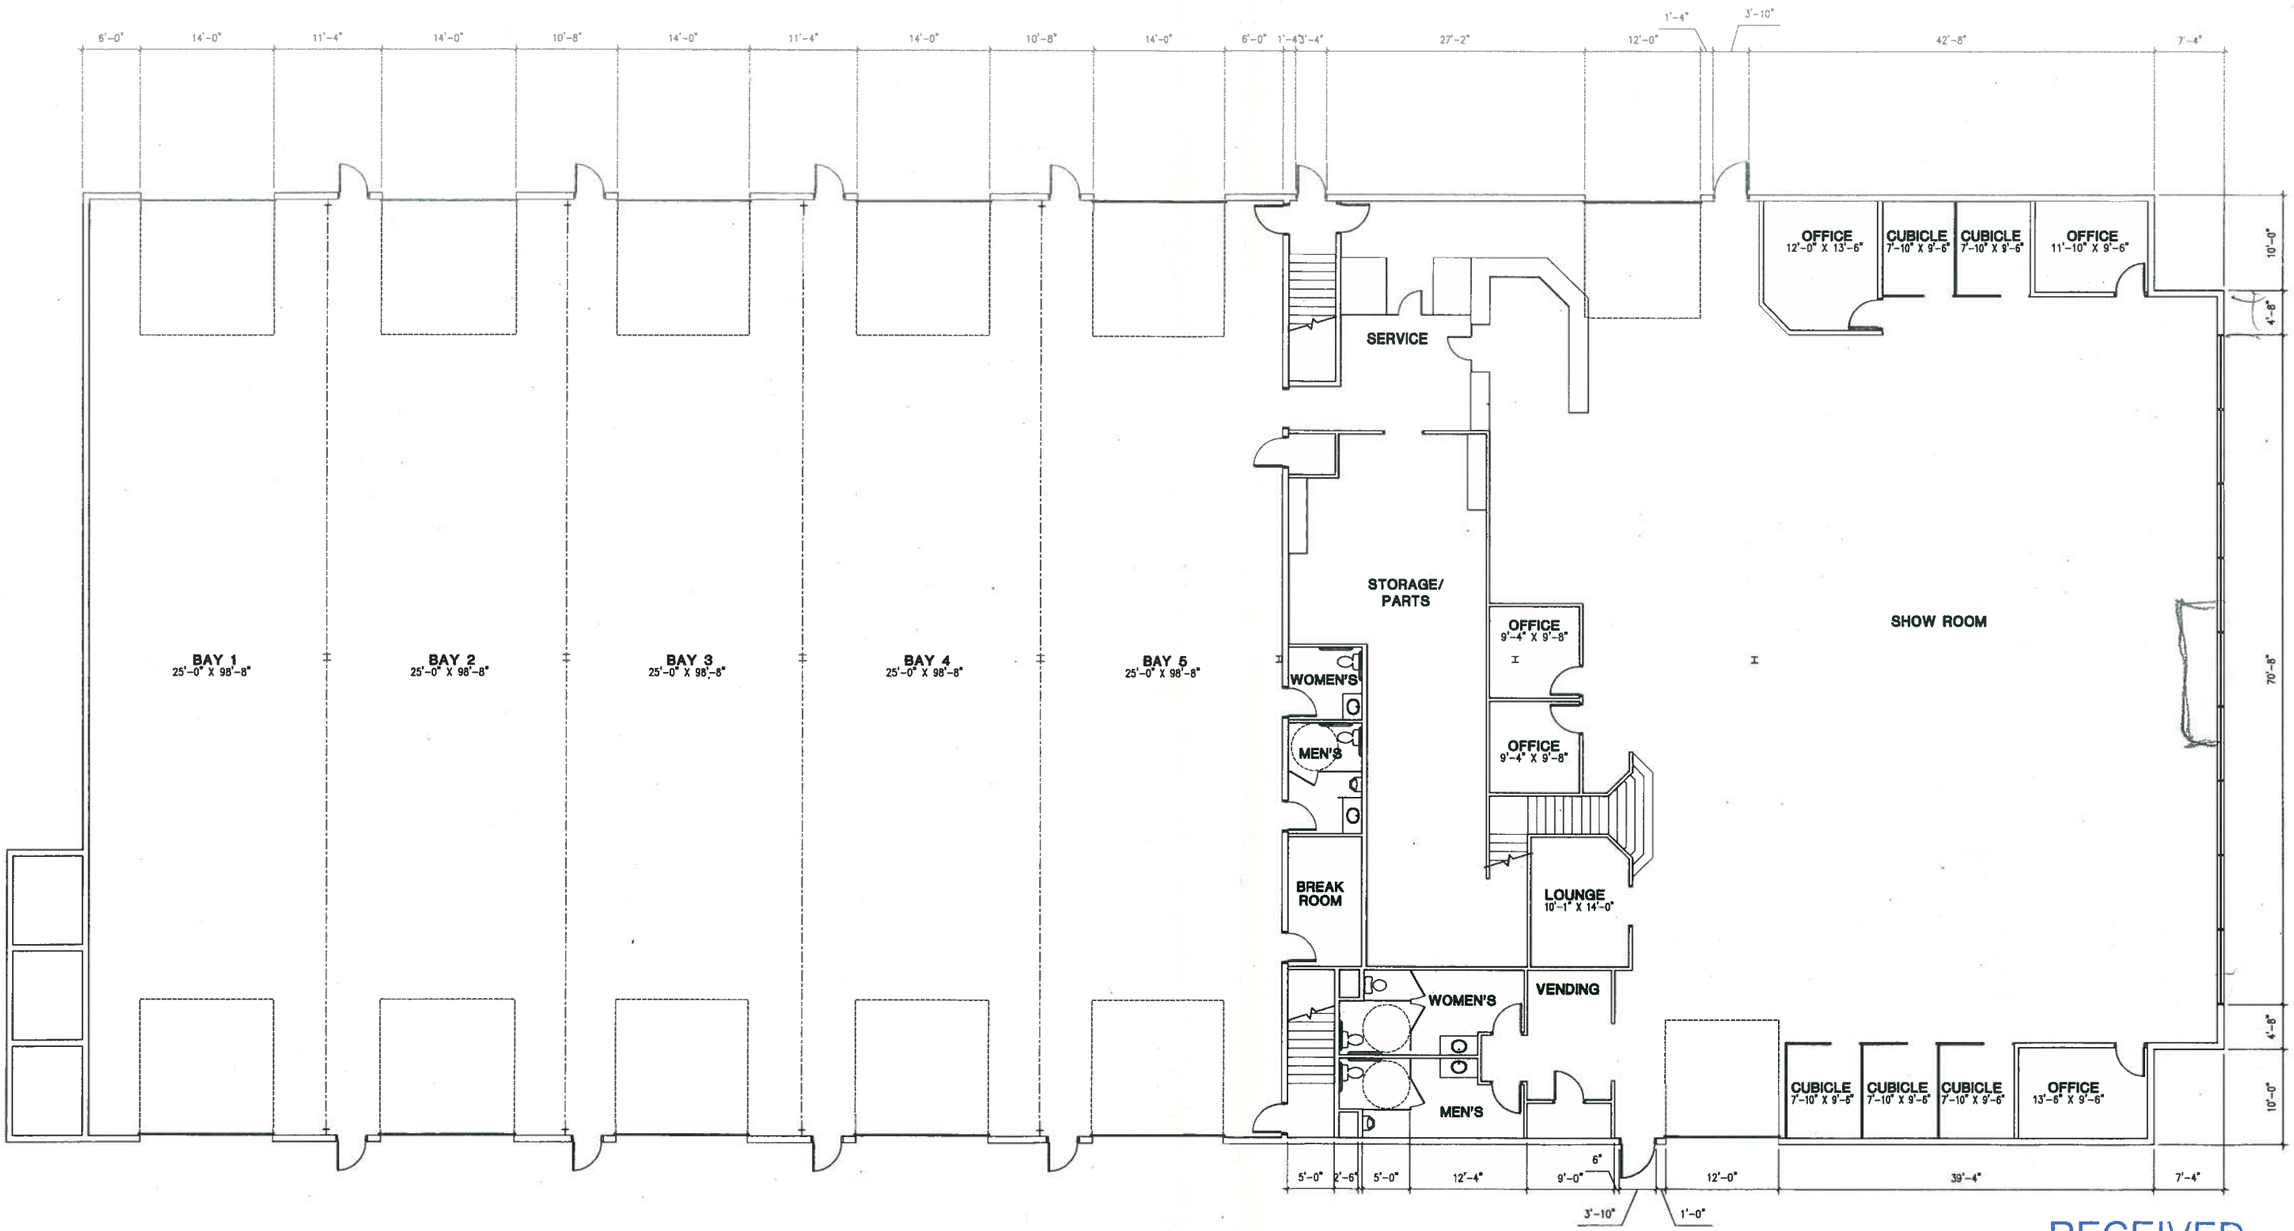

PRE-LIMINARY FLOOR PLAN

1/8" = 1'- 0"

File Name: 038-fp.dwg
Edit Date: 11-16-16 (13:21:59)

RECEIVED
DEC 02 2016
GARDEN CITY
DEVELOPMENT SERVICES

File Name: 03p-A1.0.dwg
Edit Date: 11-01-16 (17:30:39)

REVISIONS	BY

DESIGN RESOURCES ARCHITECTS PLLC
1014 S. LA POINTE STREET
BOISE, DAHO 83706
208.343.5511
www.dearsearch.com
administrator@dearsearch.com

PRELIMINARY DRAWING
NOT FOR CONSTRUCTION

NELSON'S RVs EXPANSION

BOISE, ID

DRAWN: X
CHECKED: JMH
DATE: OCT 24, 2016
SCALE: AS NOTED
JOB NO.: 16-103
SHEET: A1.0
OF SHEETS