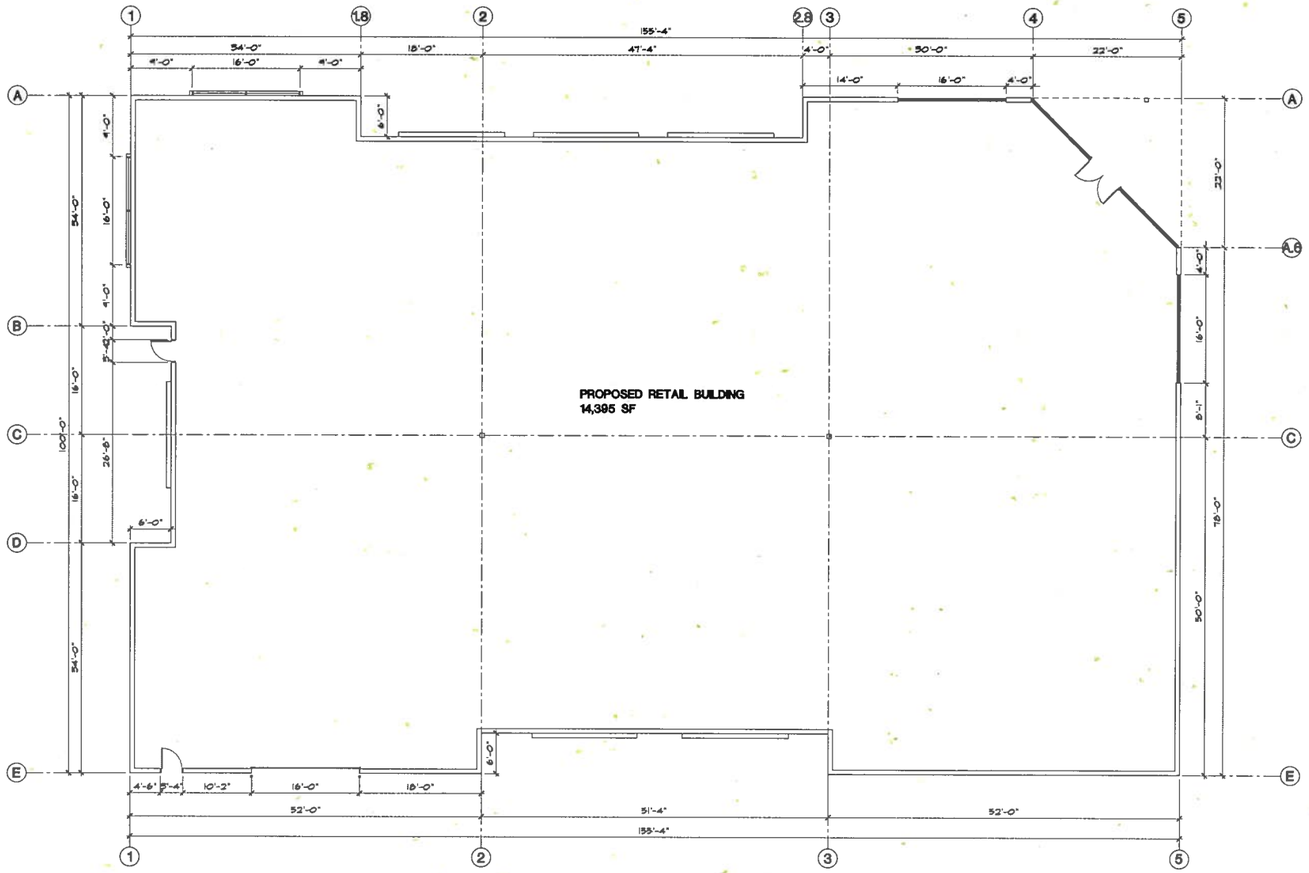

FLOOR PLAN
1/8"=1'-0"

RECEIVED
OCT 05 2016
GARDEN CITY
DEVELOPMENT SERVICES

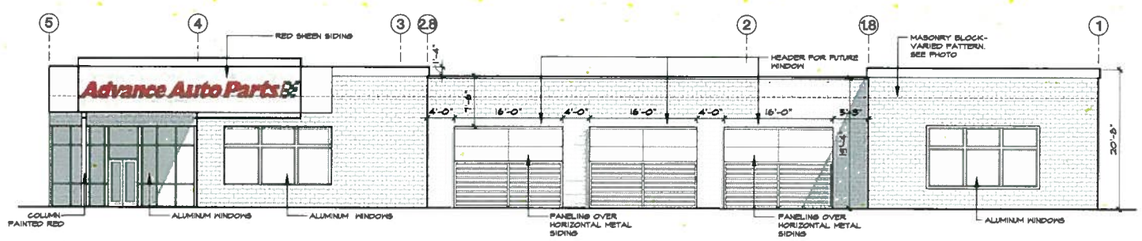

NORTH EXTERIOR ELEVATION
1/8"=1'-0"

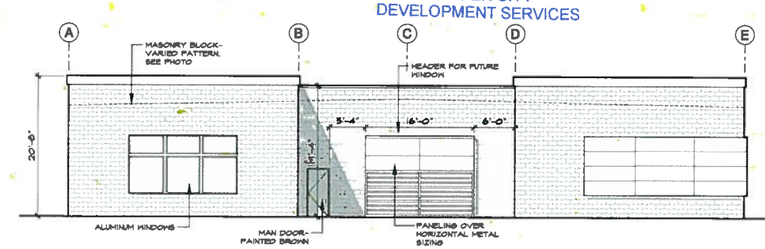

WEST EXTERIOR ELEVATION
1/8"=1'-0"

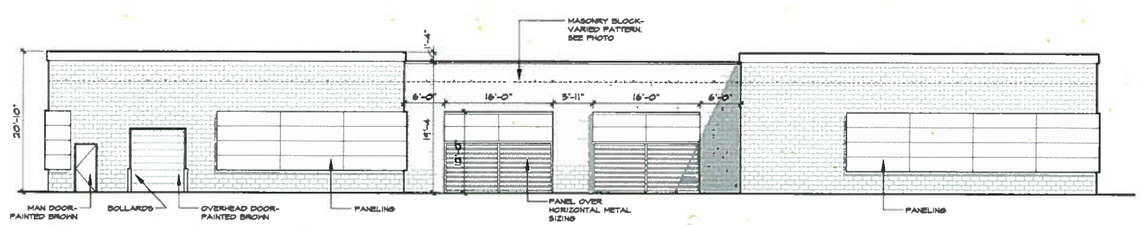

SOUTH EXTERIOR ELEVATION
1/8"=1'-0"

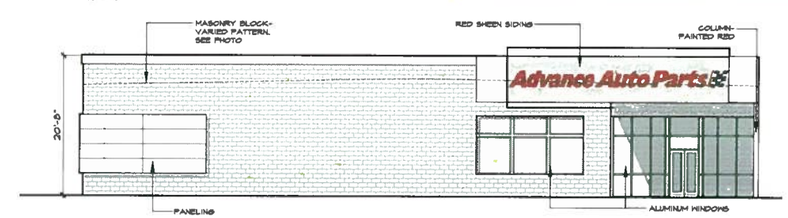

EAST EXTERIOR ELEVATION
1/8"=1'-0"

COPYRIGHT © LARSON ARCHITECTS 2016 DRAWINGS MAY NOT BE REUSED WITHOUT THE WRITTEN PERMISSION OF THE ARCHITECT

Larson Architects, P.A.
Architecture and Real Estate Planning
210 Murray Street
Boise, Idaho 83714
(208) 376-7502

PROJECT NAME
A NEW WAREHOUSE FOR ADVANCE AUTO PARTS
4379 W. CHINDEN BLVD.
GARDEN CITY, IDAHO 83714

REVISIONS

DRAWN BY RSD

DATE 10-5-16

SHEET NUMBER A-1