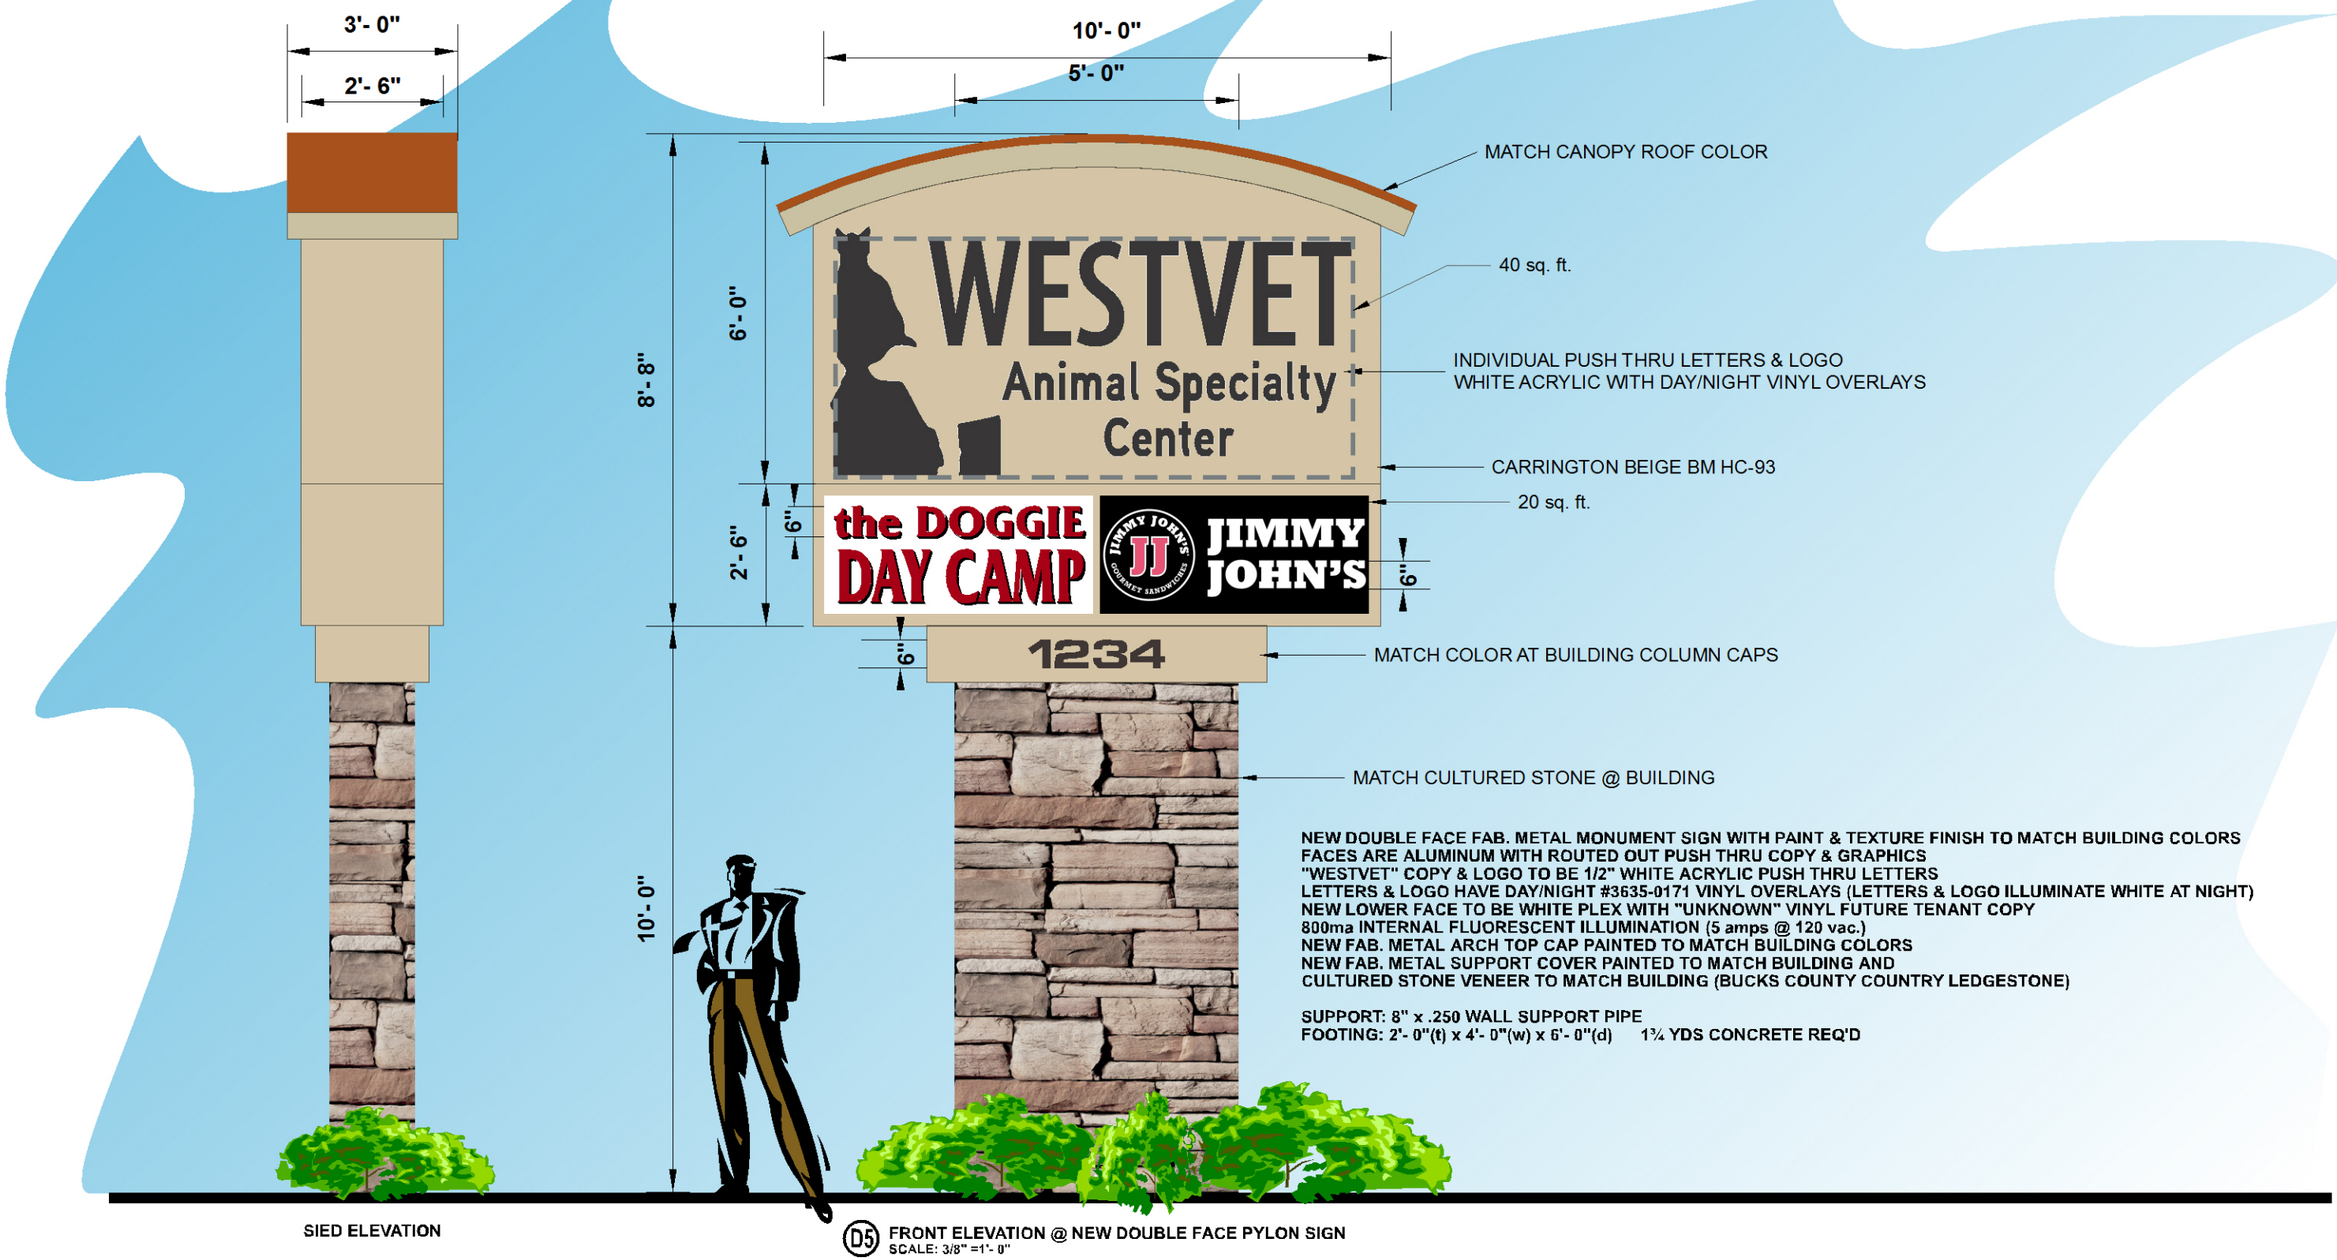

NEW DOUBLE FACE FAB. METAL MONUMENT SIGN WITH PAINT & TEXTURE FINISH TO MATCH BUILDING COLORS
FACES ARE ALUMINUM WITH ROUTED OUT PUSH THRU COPY & GRAPHICS
"WESTVET" COPY & LOGO TO BE 1/2" WHITE ACRYLIC PUSH THRU LETTERS
LETTERS & LOGO HAVE DAY/NIGHT #3635-0171 VINYL OVERLAYS (LETTERS & LOGO ILLUMINATE WHITE AT NIGHT)
NEW LOWER FACE TO BE WHITE PLEX WITH "UNKNOWN" VINYL FUTURE TENANT COPY
800ma INTERNAL FLUORESCENT ILLUMINATION (5 amps @ 120 vac.)
NEW FAB. METAL ARCH TOP CAP PAINTED TO MATCH BUILDING COLORS
NEW FAB. METAL SUPPORT COVER PAINTED TO MATCH BUILDING AND
CULTURED STONE VENEER TO MATCH BUILDING (BUCKS COUNTY COUNTRY LEDGESTONE)

SUPPORT: 8" x .250 WALL SUPPORT PIPE
FOOTING: 2'- 0"(t) x 4'- 0"(w) x 6'- 0"(d) 1¾ YDS CONCRETE REQ'D

SIED ELEVATION

D5 FRONT ELEVATION @ NEW DOUBLE FACE PYLON SIGN
SCALE: 3/8" =1'- 0"

golden west
ELECTRICAL SIGN COMPANY
"Industry leader in manufacturing and sign service since 1946"
www.goldenwestsigns.com

project name & location: **WESTVET**
50th & chinden blvd. / Garden City, Idaho

file name / manuf. file name: design 2015/westvet/signage-7.plt

This artwork is produced under federal copyright laws & cannot be reproduced in whole or in part without written permission of golden west advertising inc..
PHOTOS SHOWN ARE TO APROXIMATE SCALE ONLY

authorized signature _____ date approved

sales rep: leslie b.
designer: stephen
complete date: 2/3/2015
revision date: 2/4/2016

design number 4564-15
sht 4 of 8

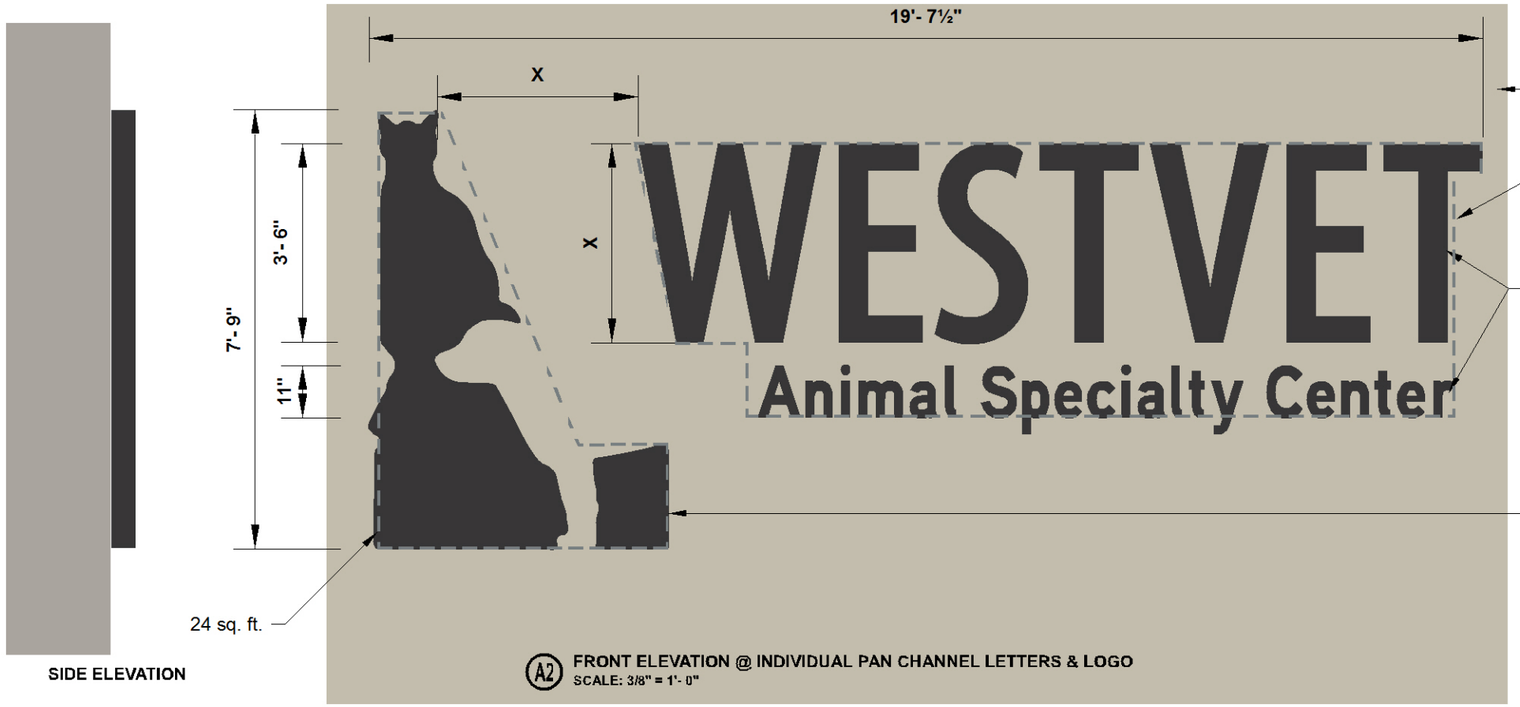

SIDE ELEVATION

A2 **FRONT ELEVATION @ INDIVIDUAL PAN CHANNEL LETTERS & LOGO**
SCALE: 3/8" = 1'- 0"

A2 **SOUTH ELEVATION WITH NEW INDIVIDUAL PAN CHANNEL LETTERS & LOGO**
SCALE: 3/32" = 1'- 0"

golden west
ELECTRICAL SIGN COMPANY
"Industry leader in manufacturing and sign service since 1946"
www.goldenwestsigns.com

project name & location: **WESTVET**
50th & chinden blvd. / Garden City, Idaho

file name / manuf. file name: design 2015/westvet/signage-7.plt

This artwork is produced under federal copyright laws & cannot be reproduced in whole or in part without written permission of golden west advertising inc.. PHOTOS SHOWN ARE TO APROXIMATE SCALE ONLY

authorized signature _____ date approved

sales rep: leslie b.
designer: stephen
complete date: 2/3/2015
revision date: 2/4/2016

design number
4564-15
sht 1 of 8

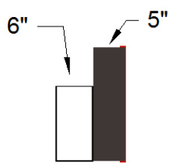

SIDE ELEVATION

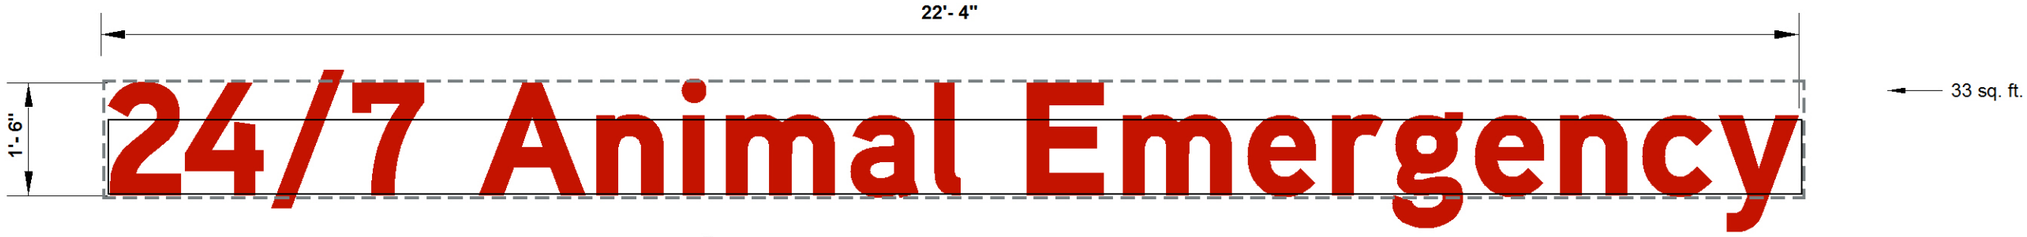

33 sq. ft.

© FRONT ELEVATION @ INDIVIDUAL PAN CHANNEL LETTERS ON RACEWAY
SCALE: 1/2" = 1'- 0"

NEW INDIVIDUAL PAN CHANNEL LETTERS WITH 5" RETURNS PAINTED DARK BRONZE
LETTER FACES ARE RED PLEX WITH 1" RED TRIM CAP MOLDINGS
INTERNAL RED LED ILLUMINATION
LETTERS ARE MOUNTED ONTO FAB. METAL RACEWAY (VERIFY FINISH & COLOR)
LETTERS & RACEWAY TO BE MOUNTED BETWEEN CANOPY COLUMNS SUPPORT STRUCTURE TO BE VERIFIED

© SOUTH ELEVATION WITH NEW INDIVIDUAL PAN CHANNEL LETTERS
SCALE: 3/32" = 1'- 0"

golden west
ELECTRICAL SIGN COMPANY
"Industry leader in manufacturing and sign service since 1946"
www.goldenwestsigns.com

project name & location: **WESTVET**
50th & chinden blvd. / Garden City, Idaho

file name / manuf. file name: design 2015/westvet/signage-7.plt

This artwork is produced under federal copyright laws & cannot be reproduced in whole or in part without written permission of golden west advertising inc.. PHOTOS SHOWN ARE TO APROXIMATE SCALE ONLY

authorized signature _____ date approved

sales rep: leslie b.
designer: stephen
complete date: 2/3/2015
revision date: 2/4/2016

design number 4564-15
sht 3 of 8